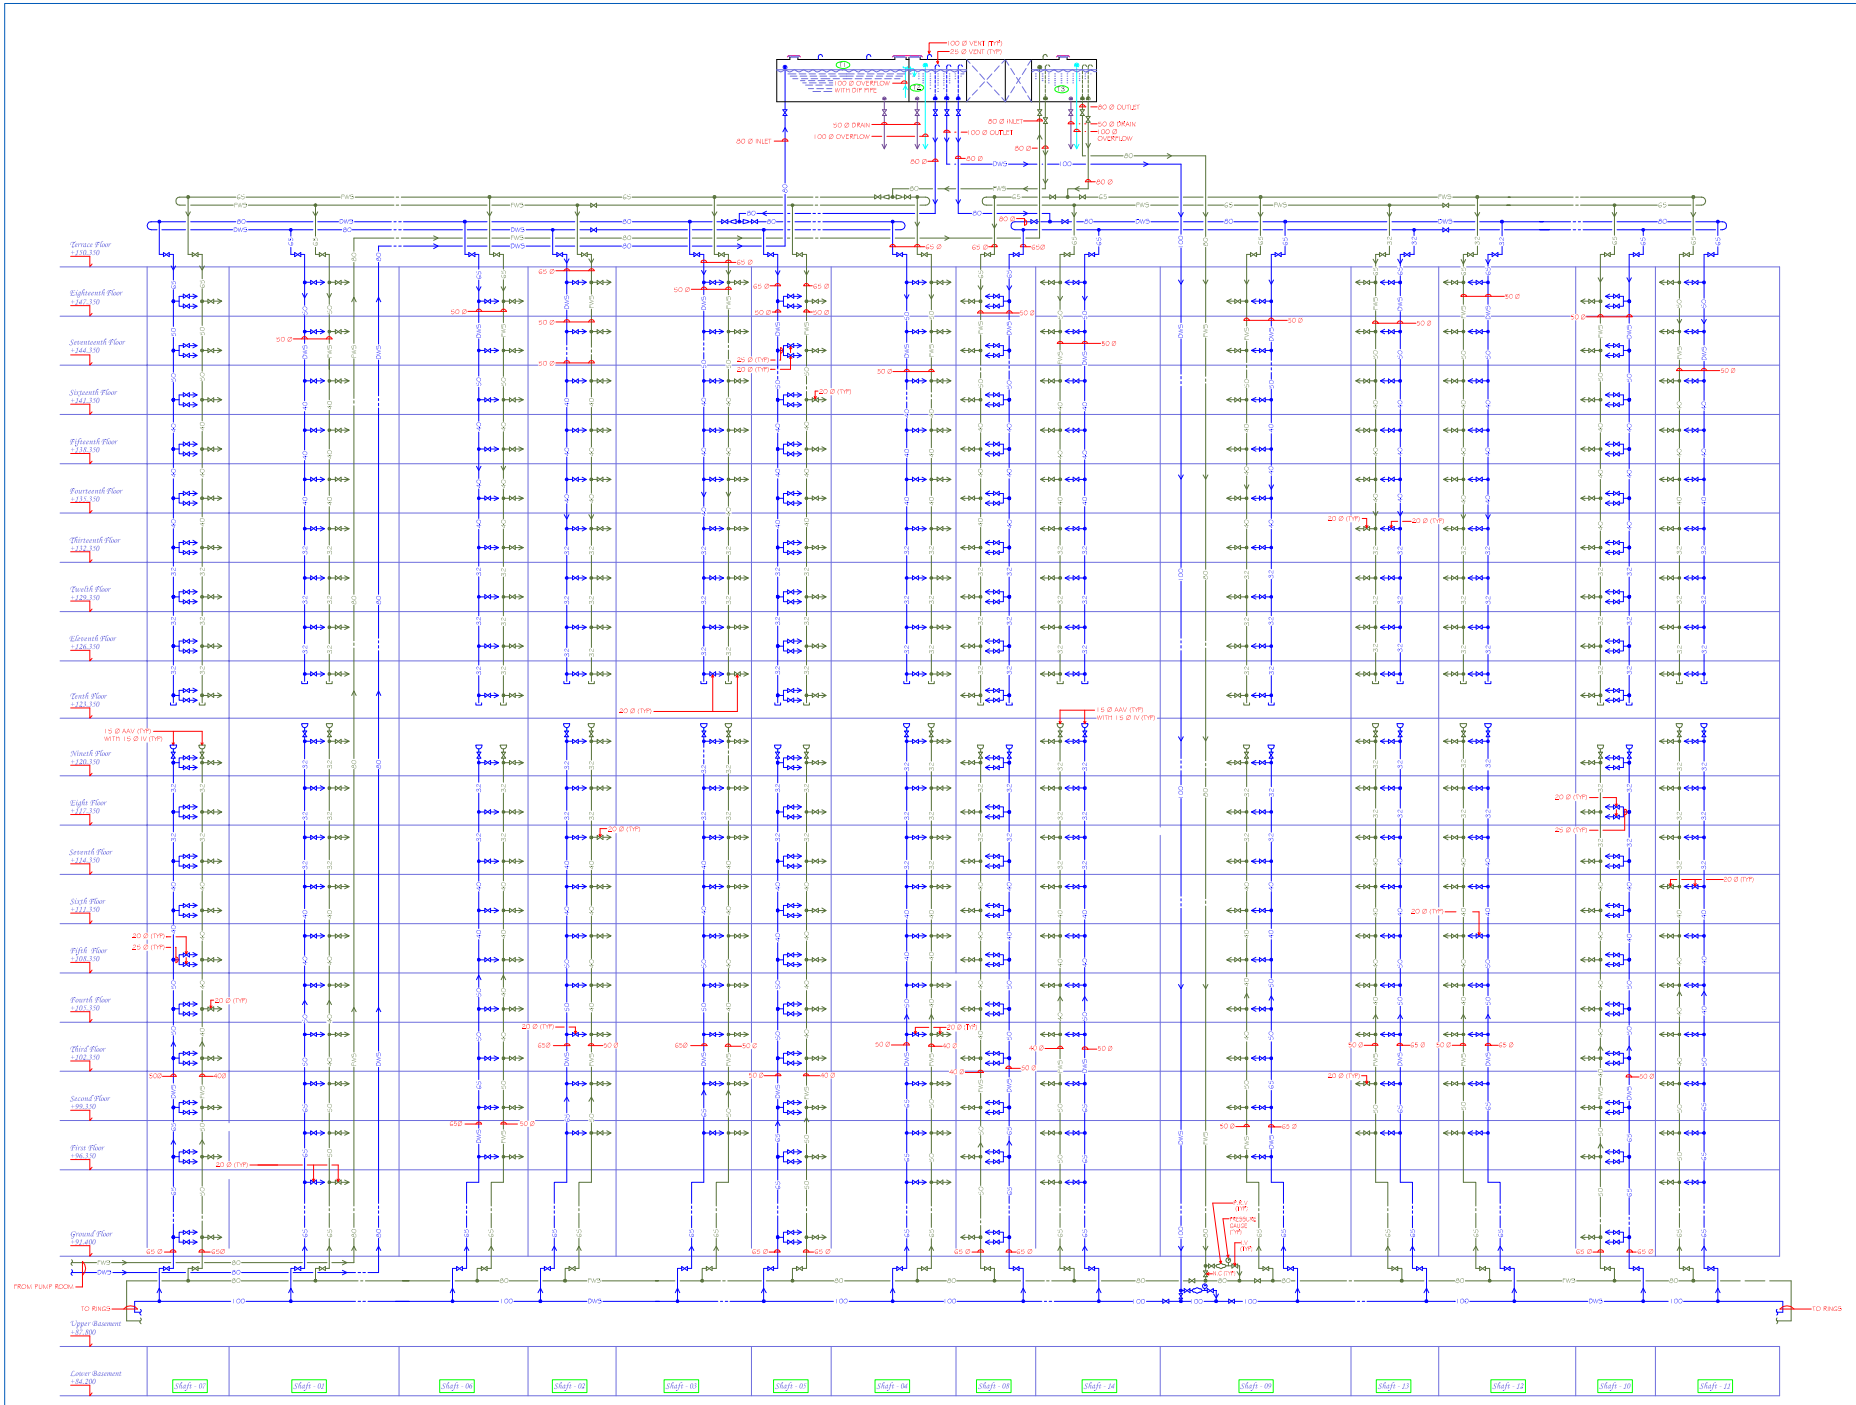

LEGEND

N.R.V. : NON RETURN VALVE
N.C. : NORMALLY CLOSED
AAV : AUTOMATIC AIR VENT
I.V. : ISOLATING VALVE
P.R.V. : PRESSURE REDUCING VALVE

T1 : FIRE WATER STORAGE TANK
T2 : TREATED WATER STORAGE TANK
T3 : FLUSHING WATER STORAGE TANK

FLUSHING WATER SUPPLY (FWS)
DOMESTIC WATER SUPPLY (DWS)

NOTES :

1. UNLESS OTHERWISE MENTIONED, ALL DIMENSIONS ARE IN mm.

PLUMBING CONTRACTOR:

Sudhakaran Nair & Company Private Limited

● Bangalore ● Chennai ● Kochi ● Pune ● Mumbai ● Hyderabad

DRAWING TITLE:
WATER SUPPLY SYSTEMS - SCHEMATIC DIAGRAM- TOWER A

DESIGNED:	SCALE: N.T.S	DATE:
DRAWN:	DRAWING NO.:	REV. :
CHECKED:		