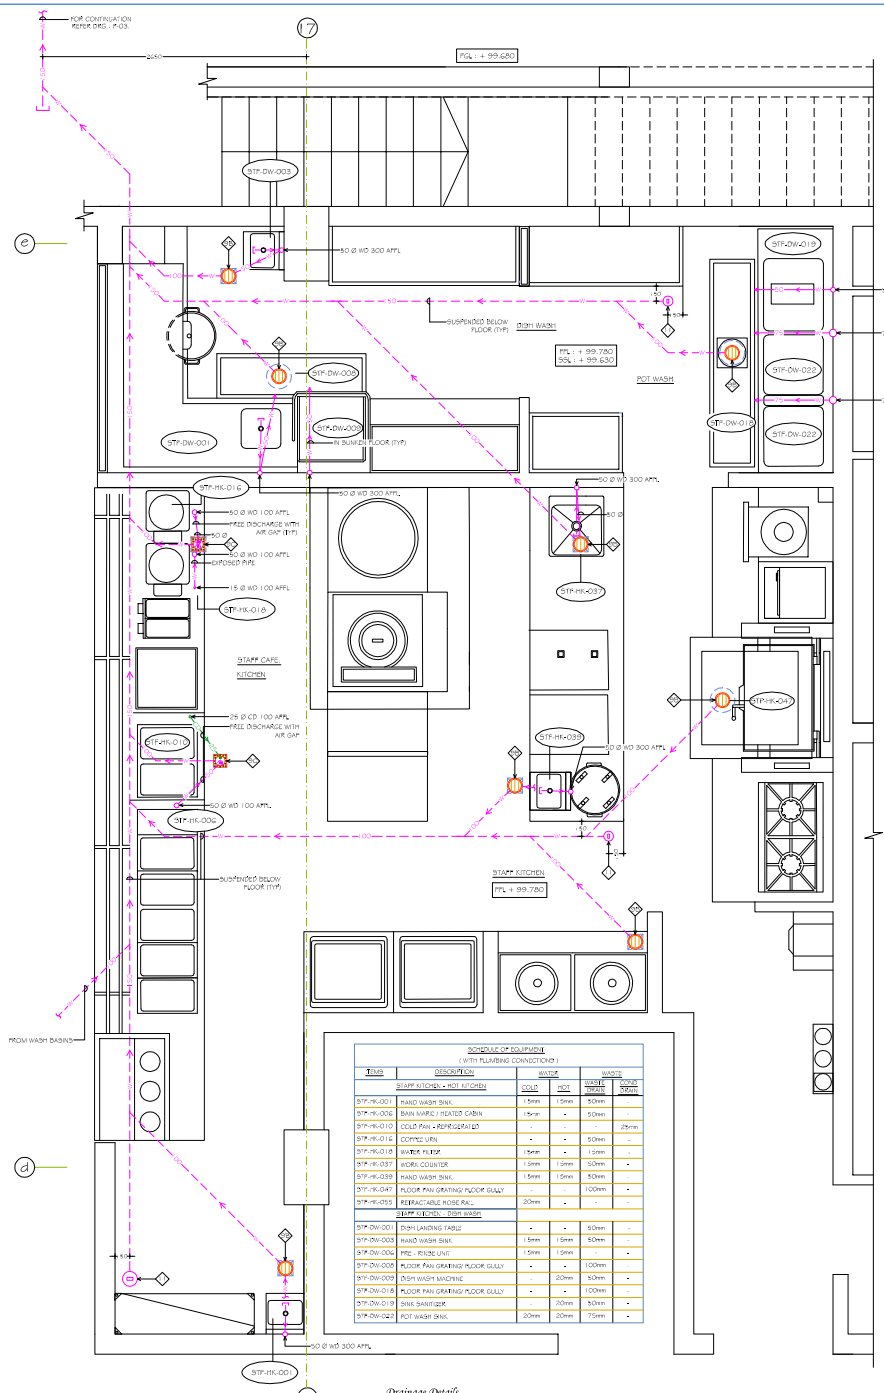

LEGEND :

- 100 Ø C. I. 'P' TRAP WITH G.I RAISING PIECE & 150 MM DIA FLAT GRATING (MDR MODEL NAS -4002)
- 100 Ø C. I. 'P' TRAP WITH 100 Ø G.I RAISING PIECE & FUNNEL GRATING FOR INDIRECT WASTE (MDR MODEL : NSF 9001)
- FLOOR CLEAN OUT

FFL : FINISHED FLOOR LEVEL
SSL : STRUCTURAL SLAB LEVEL
I.V : ISOLATING VALVE
AFFL : ABOVE FINISHED FLOOR LEVEL
FGL : FINISHED GROUND LEVEL

- WASTE PIPE
- CONDENSATE DRAIN
- DOMESTIC WATER SUPPLY (DWS)
- HOT WATER SUPPLY (HWS)
- HOT WATER RETURN (HWR)

NOTES :

1. MAXIMUM SPACING OF SUPPORTS FOR G.I PIPES :

PIPE SIZES	HORIZONTAL	VERTICAL
15 mm dia	1800	2400
20, 25 " "	2400	3000
32 " "	2700	3000
40 " "	3000	3600

2. UNLESS OTHERWISE MENTIONED, ALL DIMENSIONS ARE IN mm.

PLUMBING & FIRE FIGHTING CONTRACTOR:

Sudhakaran Nair & Company Private Limited

ESSENCO

Bangalore • Chennai • Kochi • Mumbai • Hyderabad

DRAWING TITLE:

STAFF KITCHEN (GROUND FLOOR) - DRAINAGE & WATER SUPPLY INSTALLATIONS

DESIGNED:	SCALE: 1 : 25	DATE:
DRAWN:	DRAWING NO.:	REV.:
CHECKED:		