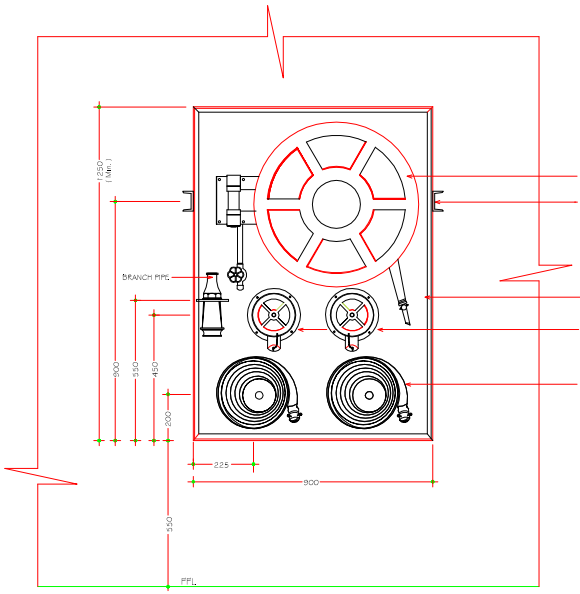

FRONT ELEVATION

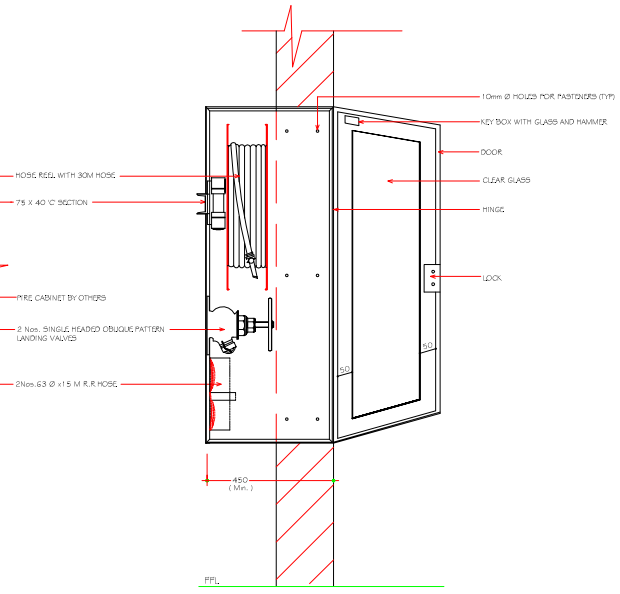

SECTIONAL DETAIL - FIRE STATION

DETAIL - 1 FIRE STATION (INTERNAL) WITH CABINET

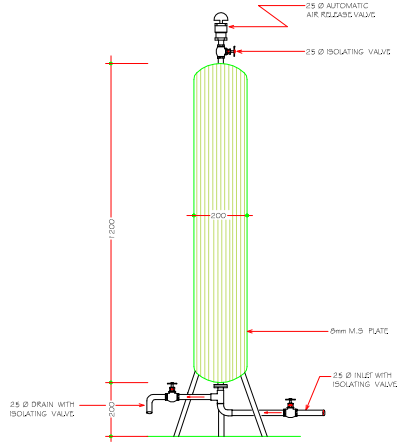

DETAIL - 4 M.S AIR CUSHION VESSEL

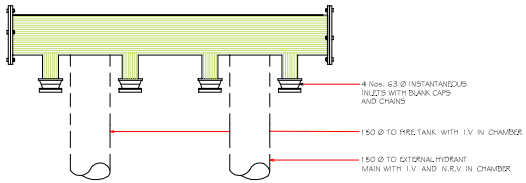

PLAN

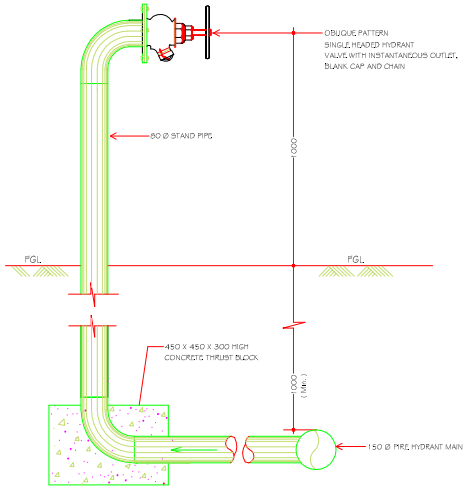

DETAIL - 2 STAND POST YARD HYDRANT

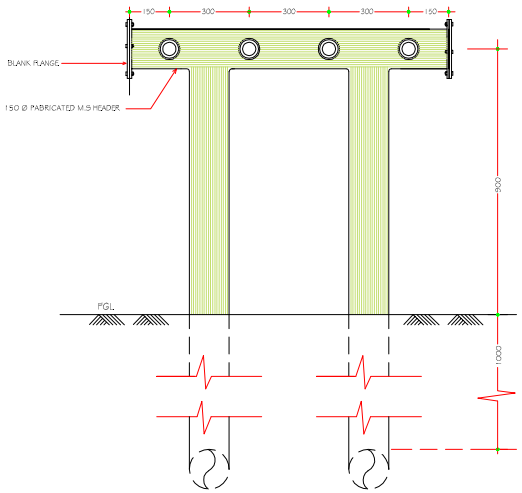

ELEVATION

DETAIL - 3 FIRE BRIGADE INLET MANIFOLD

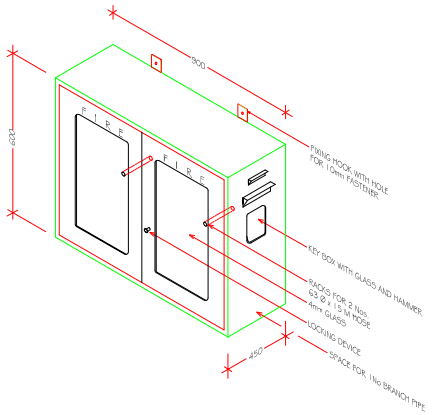

DETAIL - 5 FIRE HOSE CABINET (EXTERNAL)

NOTES :

DETAIL - 1

1. PAINTING
   EXTERNAL - TWO COATS OF RED OXIDE PRIMER AND TWO COATS OF FIRE RED PAINT
   INTERNAL - TWO COATS OF RED OXIDE PRIMER AND TWO COATS OF WHITE PAINT
2. DOOR TO BE OPENABLE TO 180°

DETAIL - 5

1. 2 Nos. OF 15 M HOSE AND 1 No GM BRANCH PIPE PLACED IN EACH CABINET
2. CABINET MOUNTED ADJACENT TO STAND POST HYDRANT
3. PAINTING
   EXTERNAL - TWO COATS OF RED OXIDE PRIMER AND TWO COATS OF FIRE RED PAINT
   INTERNAL - TWO COATS OF RED OXIDE PRIMER AND TWO COATS OF WHITE PAINT

FFL - FINISHED FLOOR LEVEL
FGL - FINISHED GROUND LEVEL
I.V - ISOLATING VALVE
NRV - NON RETURN VALVE

NOTE :

UNLESS OTHERWISE MENTIONED, ALL DIMENSIONS ARE IN mm.

PLUMBING & FIRE FIGHTING CONTRACTOR:

Sudhakaran Nair & Company Private Limited

ESSENCO

• Bangalore • Chennai • Kochi • Hyderabad

DRAWING TITLE:

MISCELLANEOUS DETAILS - FIRE FIGHTING INSTALLATIONS

DESIGNED:	SCALE: N.T.S	DATE:
DRAWN:	DRAWING NO.:	REV. :
CHECKED:		